NORTH

CONCEPTUAL SITE PLAN

1" = 20'-0"

0' 10' 20' 40' 80'

FOREST LODGE LIBRARY

CABLE, WISCONSIN

Keller
Planners | Architects | Builders
Offices in the Twin Cities, Madison, Milwaukee and Wausau

CONCEPT ONLY

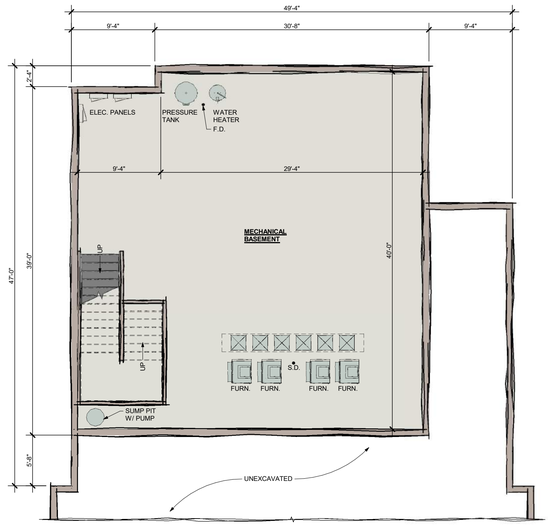

NORTH

BASEMENT PLAN

1/8" = 1'-0"

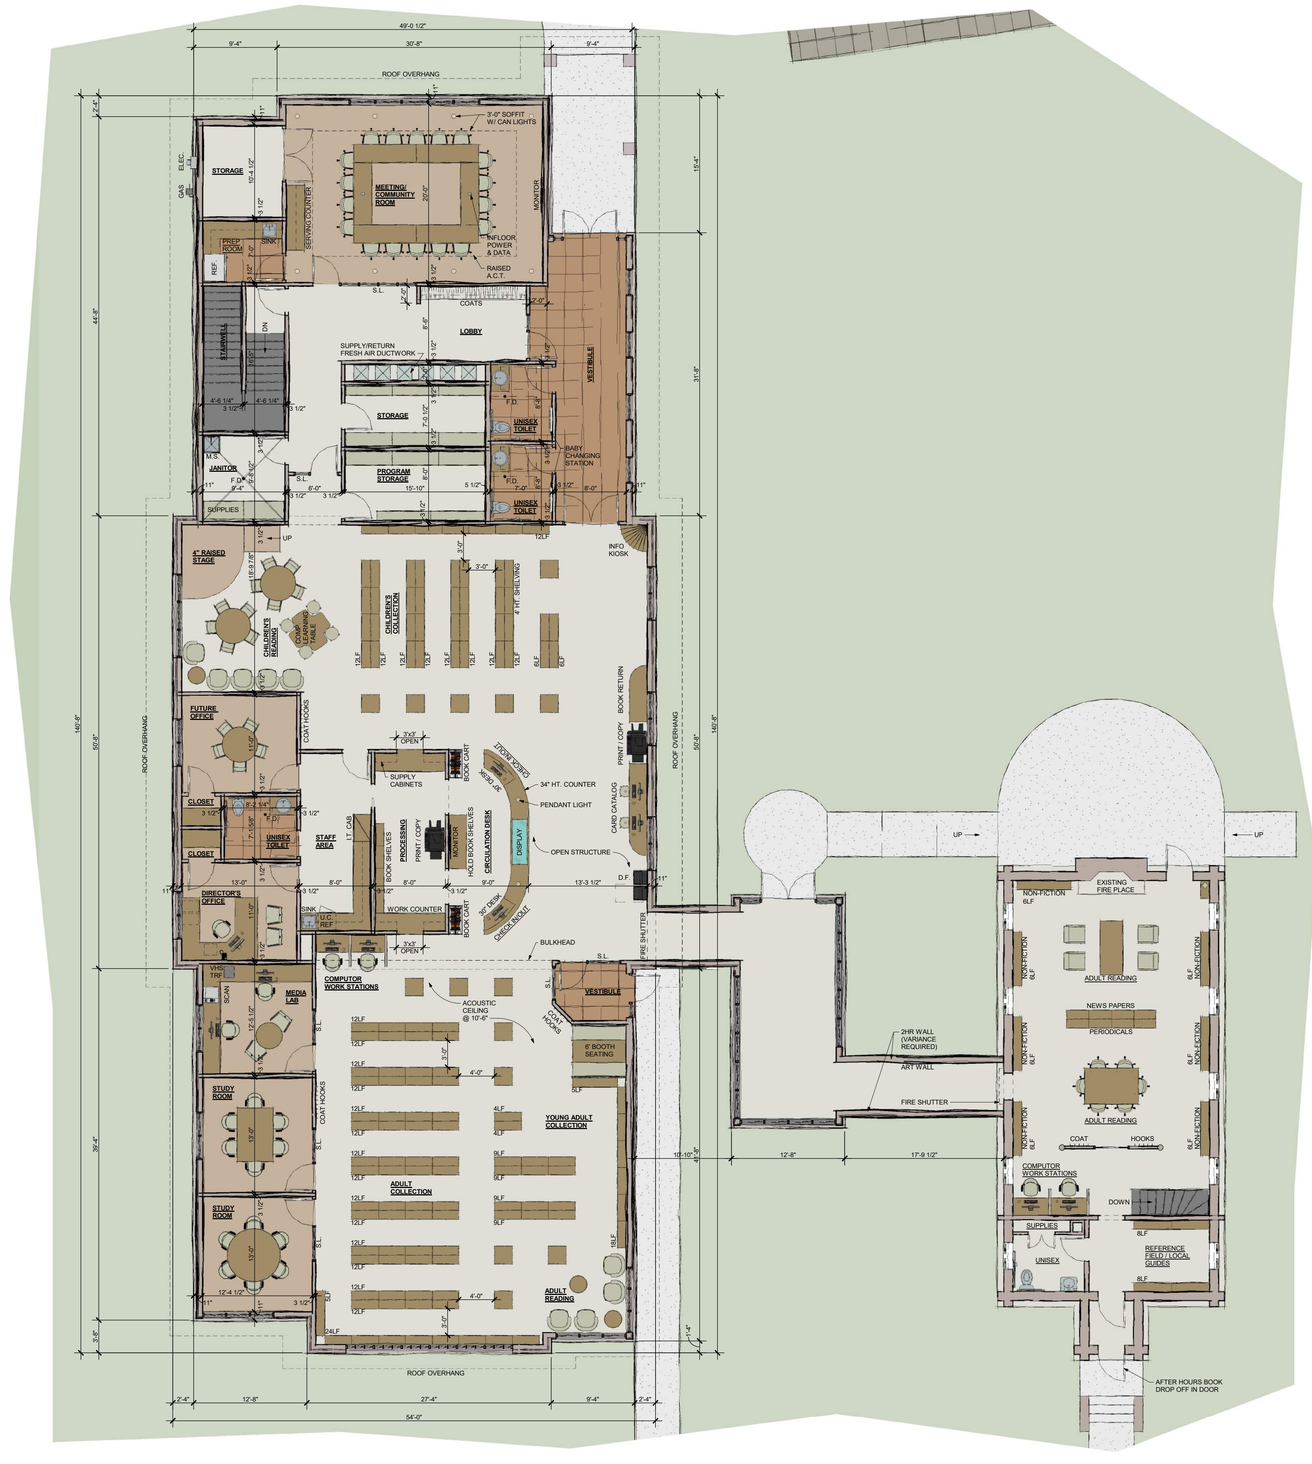

NORTH

FLOOR PLAN

1/8" = 1'-0"

FOREST LODGE LIBRARY

CABLE, WISCONSIN

Keller
Planners | Architects | Builders
Offices in the Twin Cities, Madison, Milwaukee and Wausau

CONCEPT ONLY

NORTH ELEVATION
1/8" = 1'-0"

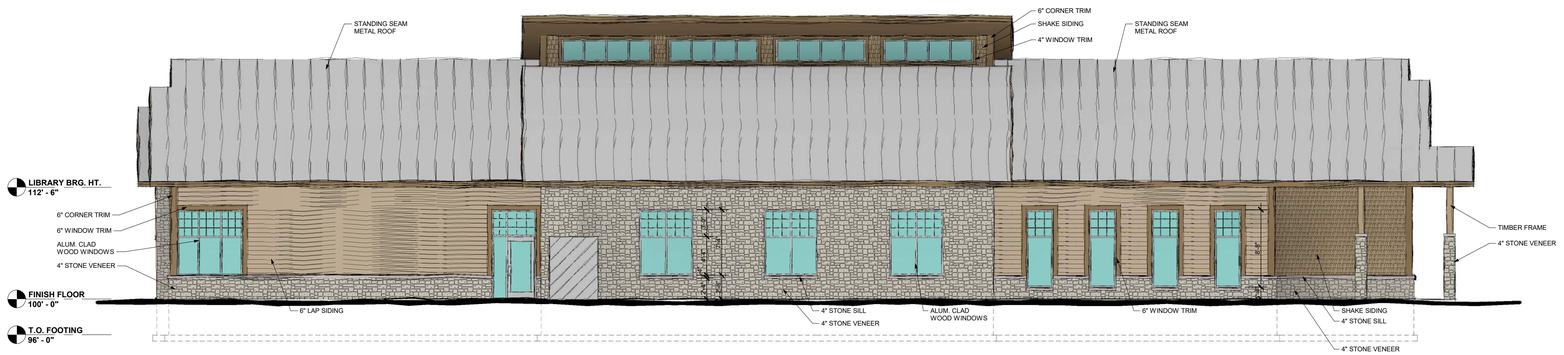

EAST ELEVATION
1/8" = 1'-0"

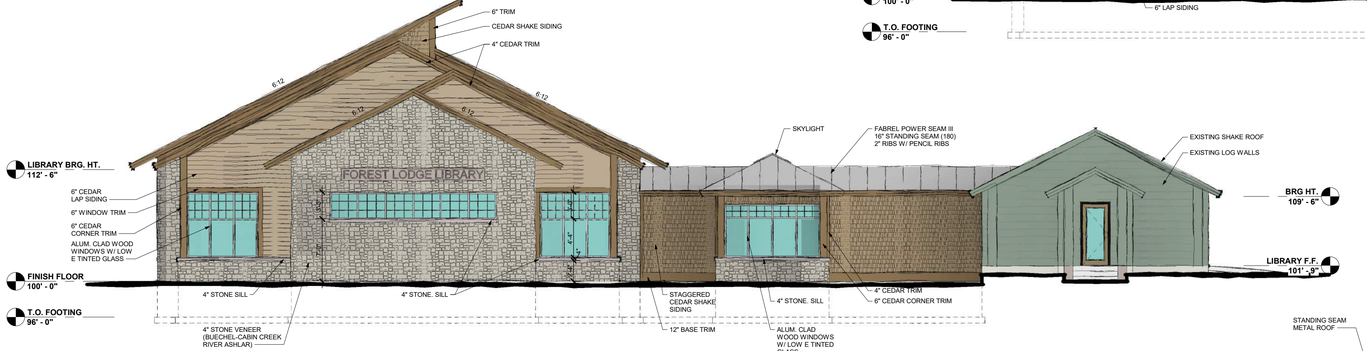

SOUTH ELEVATION
1/8" = 1'-0"

WEST ELEVATION
1/8" = 1'-0"

FOREST LODGE LIBRARY

CABLE, WISCONSIN

Keller
Planners | Architects | Builders
Offices in the Twin Cities, Madison, Milwaukee and Wausau

CONCEPT ONLY